Gayton Residence

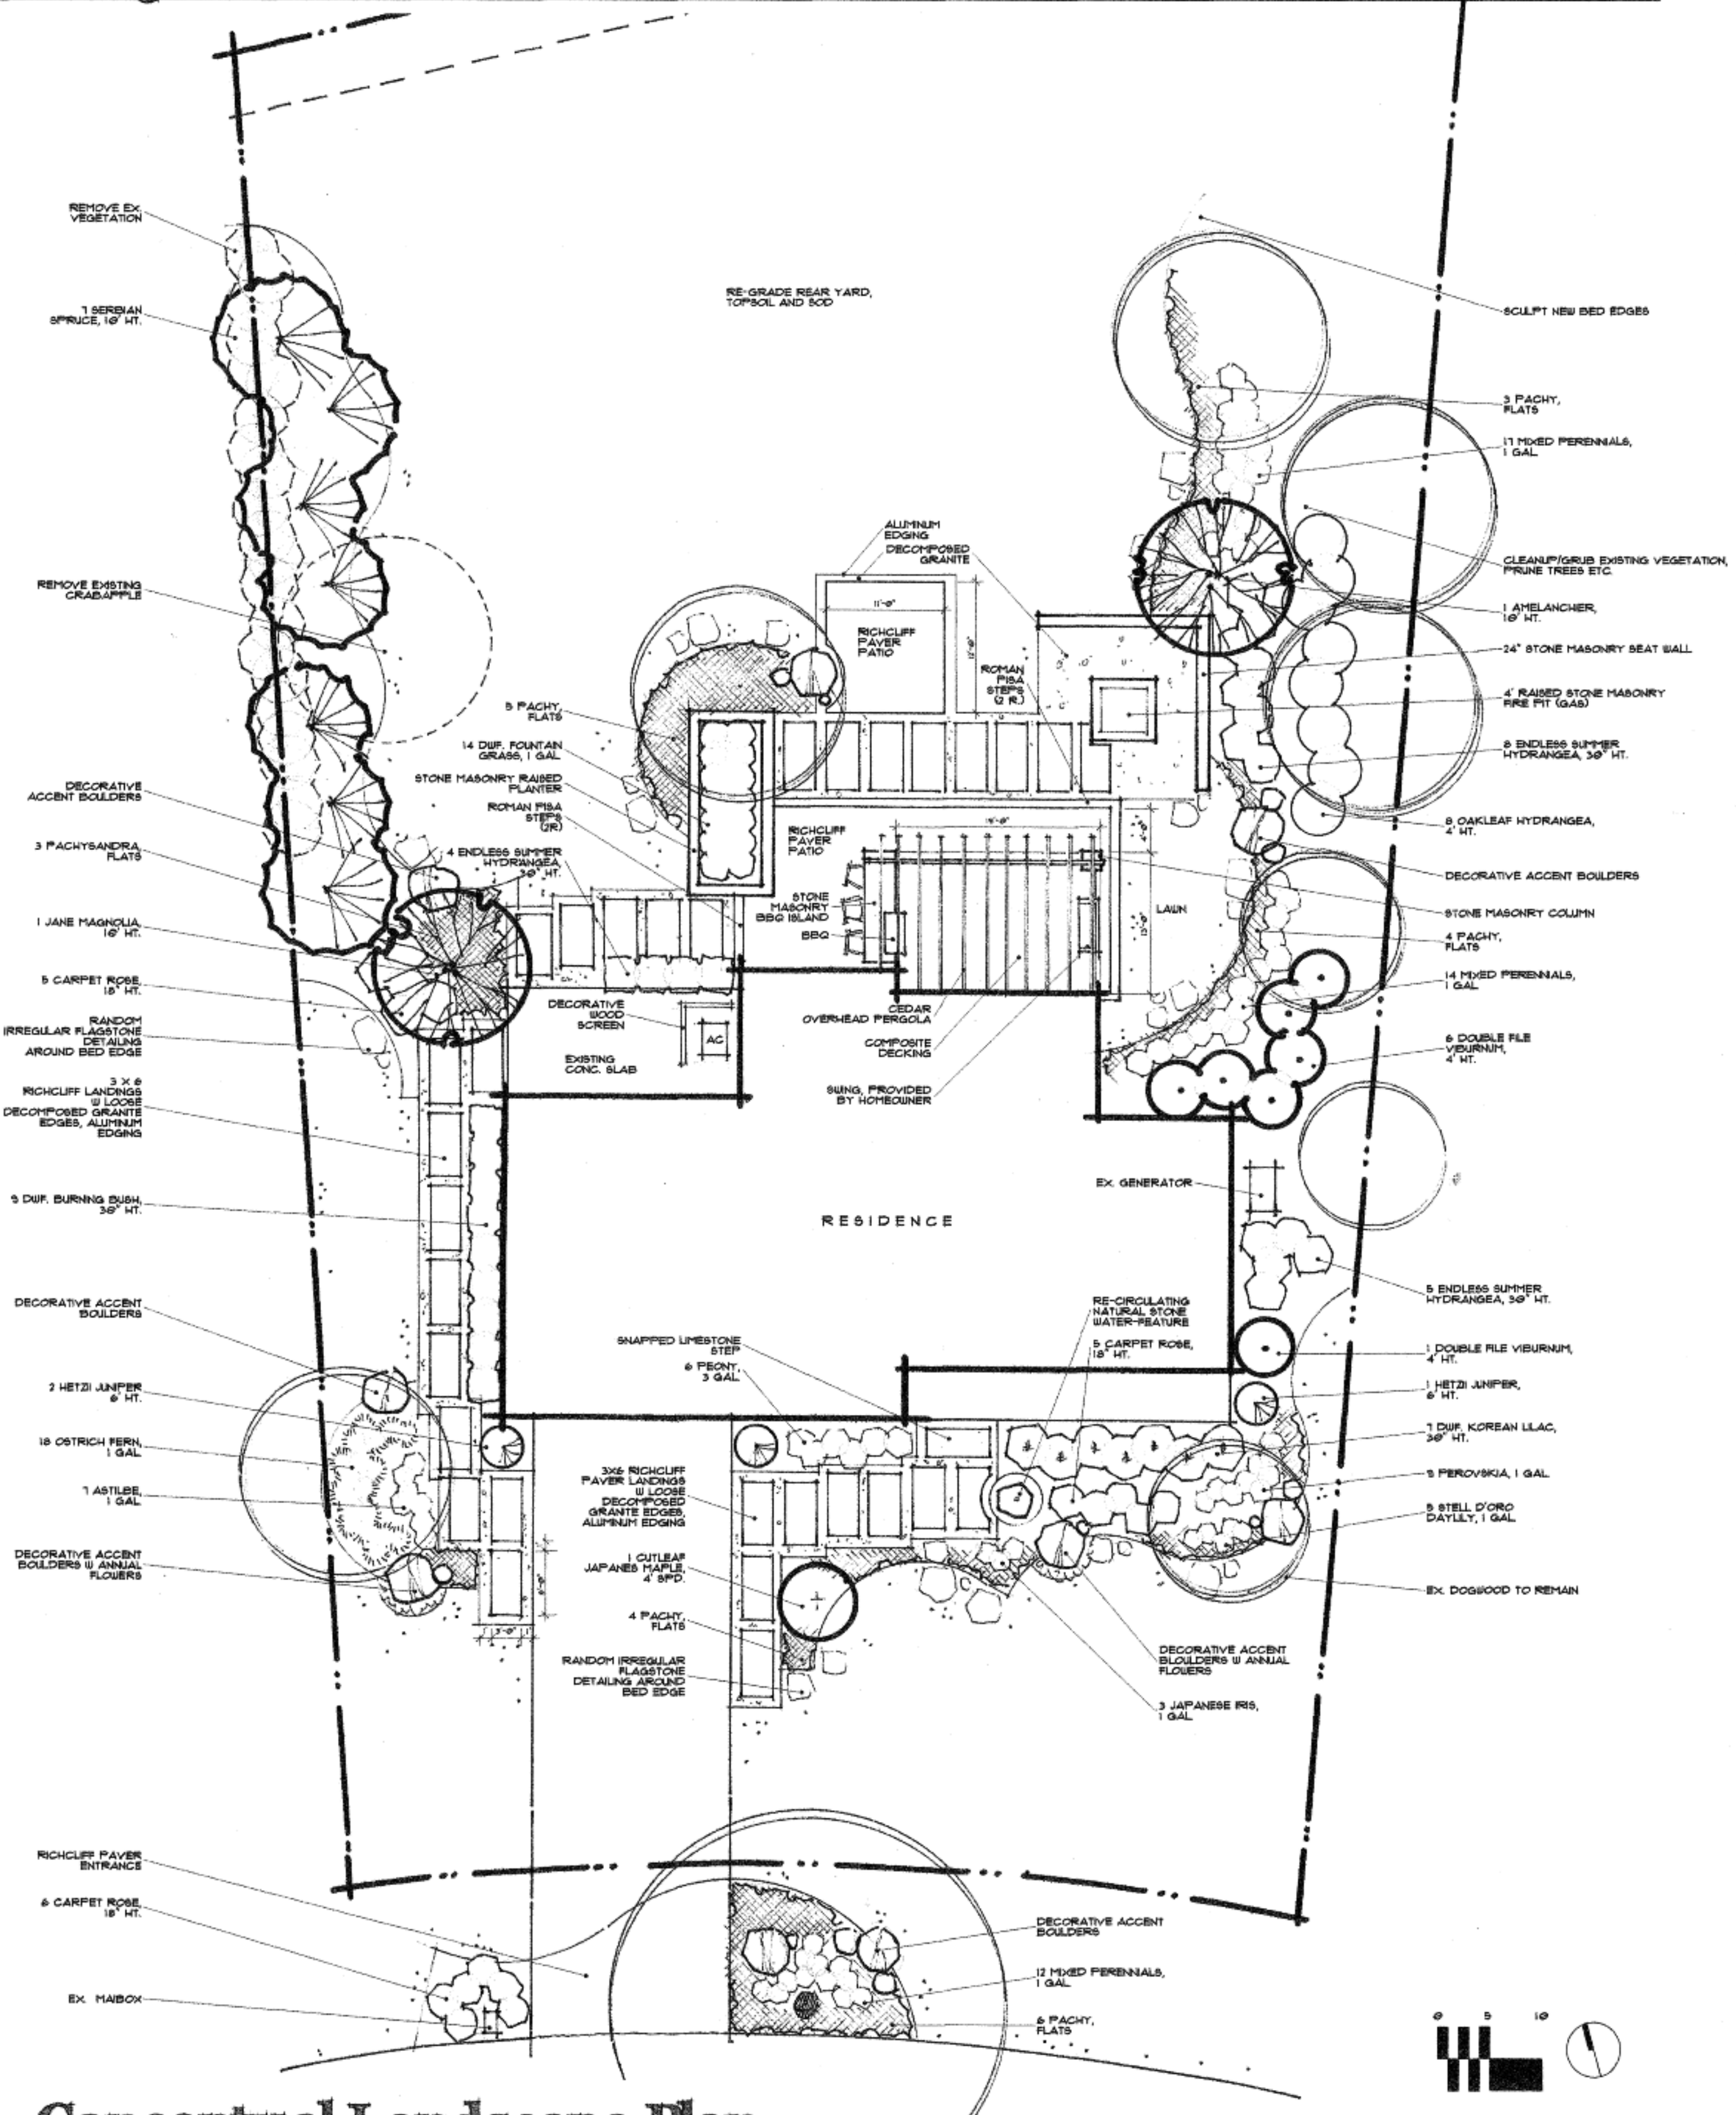

Conceptual Landscape Plan

SCALE: 1"=10'-0"

0 5 10

REVISED MAY 30, 2014
MAY 27, 2014

TERRAFIRMA
Plant and Hardscape Design
Ypsilanti, MI 48197
(866) 780-0776 or (734) 434-5811